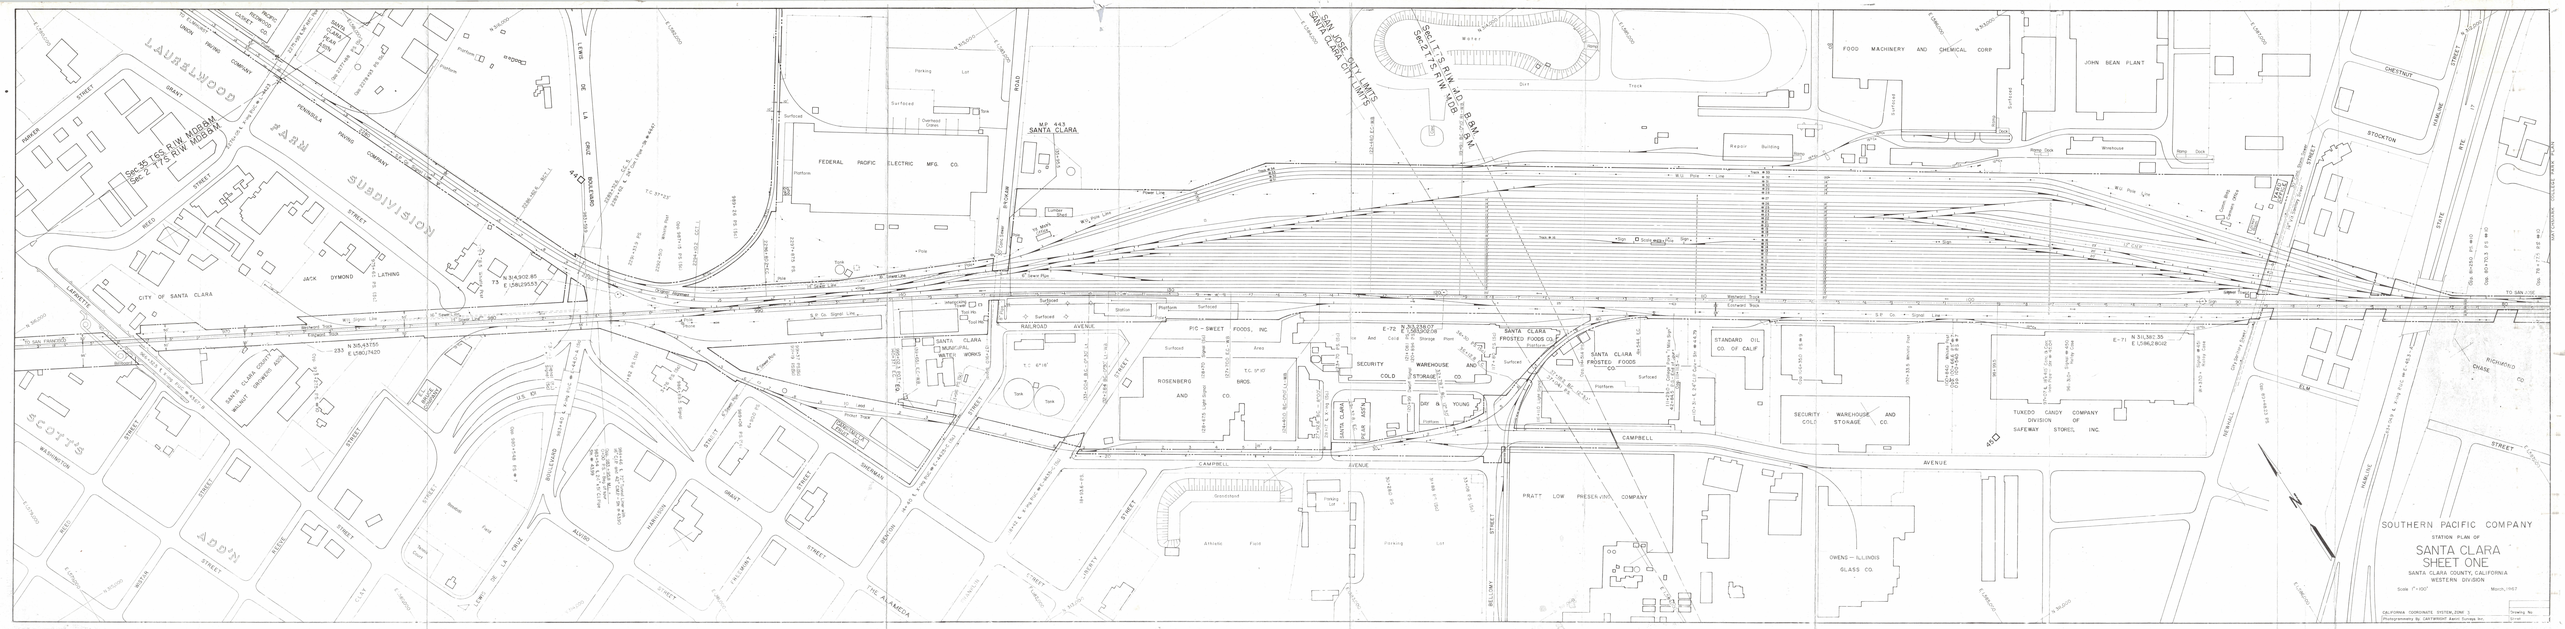
SOUTHERN PACIFIC COMPANY
STATION PLAN OF
SANTA CLARA
SHEET ONE
SANTA CLARA COUNTY, CALIFORNIA
WESTERN DIVISION
Scale 1" = 100'
March, 1967
CALIFORNIA COORDINATE SYSTEM, ZONE 3
Photogrammetry By CARTWRIGHT Aerial Surveys Inc.
Drawing No.
Sheet
LAURELWOOD
FARM SUBDIVISION
SCOTT'S ADD'N
CITY OF SANTA CLARA
JACK DYMOND
LATHING
SANTA CLARA COUNTY MUNICIPAL WATER WORKS
FEDERAL PACIFIC ELECTRIC MFG. CO.
M.P. 443
SANTA CLARA
SAN JOSE CITY LIMITS
SANTA CLARA CITY LIMITS
FOOD MACHINERY AND CHEMICAL CORP
JOHN BEAN PLANT
PIC - SWEET FOODS, INC
ROSENBERG AND CO.
SECURITY COLD STORAGE AND WAREHOUSE CO.
SANTA CLARA FROSTED FOODS CO.
STANDARD OIL CO. OF CALIF
SECURITY COLD STORAGE AND WAREHOUSE CO.
TUXEDO CANDY COMPANY DIVISION OF SAFEWAY STORES, INC.
PRATT LOW PRESERVING COMPANY
OWENS - ILLINOIS GLASS CO.
RAILROAD AVENUE
CAMPBELL AVENUE
STOCKTON STREET
CHESTNUT STREET
ELM STREET
RICHARD CHASE CO.
TO SAN FRANCISCO
TO SAN JOSE